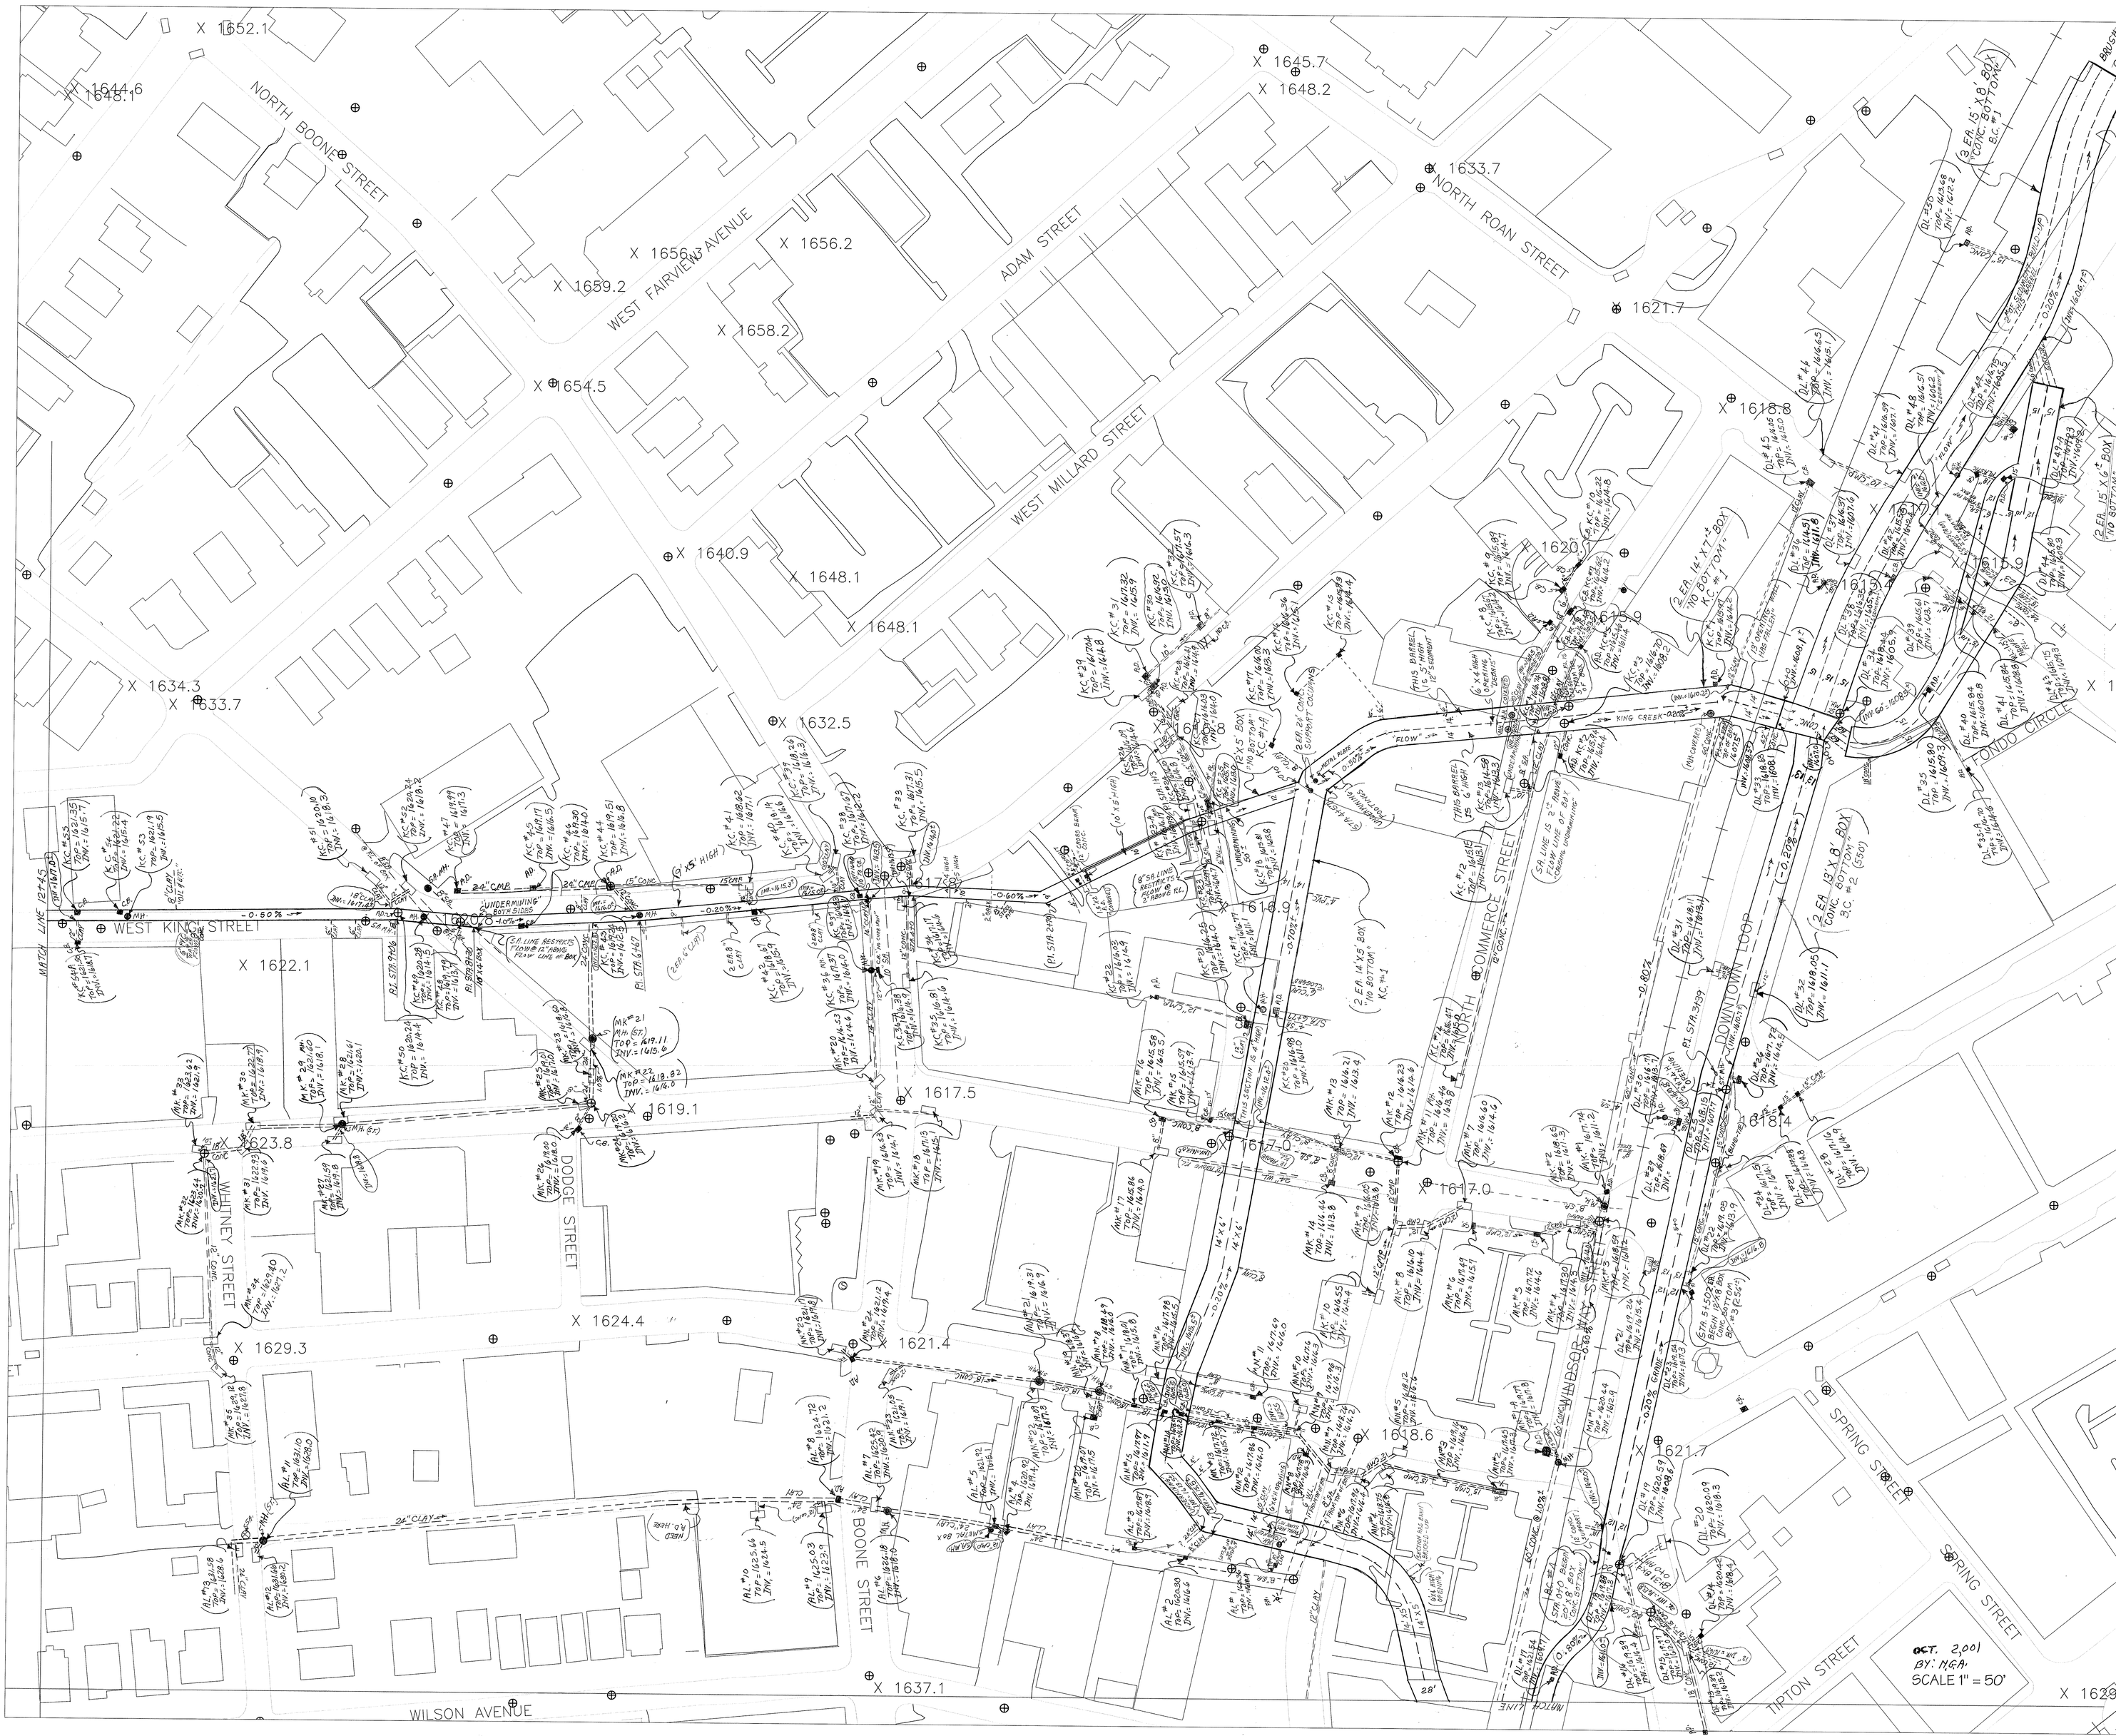
NORTH BOONE STREET
WEST FAIRVIEW AVENUE
ADAM STREET
NORTH ROAN STREET
WEST MILLARD STREET
WEST KING STREET
NORTH COMMERCE STREET
DOWNTOWN LOOP
FONDO CIRCLE
WINDSOR WAY STREET
SPRING STREET
TIPTON STREET
WILSON AVENUE
BOONE STREET
DODGE STREET
WHITNEY STREET
MATCH LINE 12+45
OCT. 2,001
BY: N.G.A.
SCALE 1" = 50'

X 1657.4
X 1666.3
X 1668.1
X 1662.8
X 1658.8
X 1658.5
X 1652.6
X 1656.3
HOLSTON AVENUE
X 1660.5
X 1653.1
MONTGOMERY STREET
JACKSON AVENUE
X 1633.3
X 1633.1
X 1639.8
GARDEN DRIVE
X 1622.8
X 1625.6
X 1628.2
X 1621.2
X 1623.5
"KING CREEK"
ATHLETIC FIELD
X 1623.2
WASHINGTON AVENUE
X 1630.4
X 1630.2
X 1625.9
ELMO STREET
X 1630.7
X 1629.4
WEST MARKET STREET
X 1632.2
X 1631.7
X 1634.2
WEST MAIN STREET
X 1641.5
X 1638.6
X 1637.4
WEST MAIN STREET
X 1644.6
WINTER STREET
WEST WATAUGA STREET
X 1661.0
X 1662.3
X 1662.6
BY: HGA
SCALE 1" = 50'
OCT. 2001

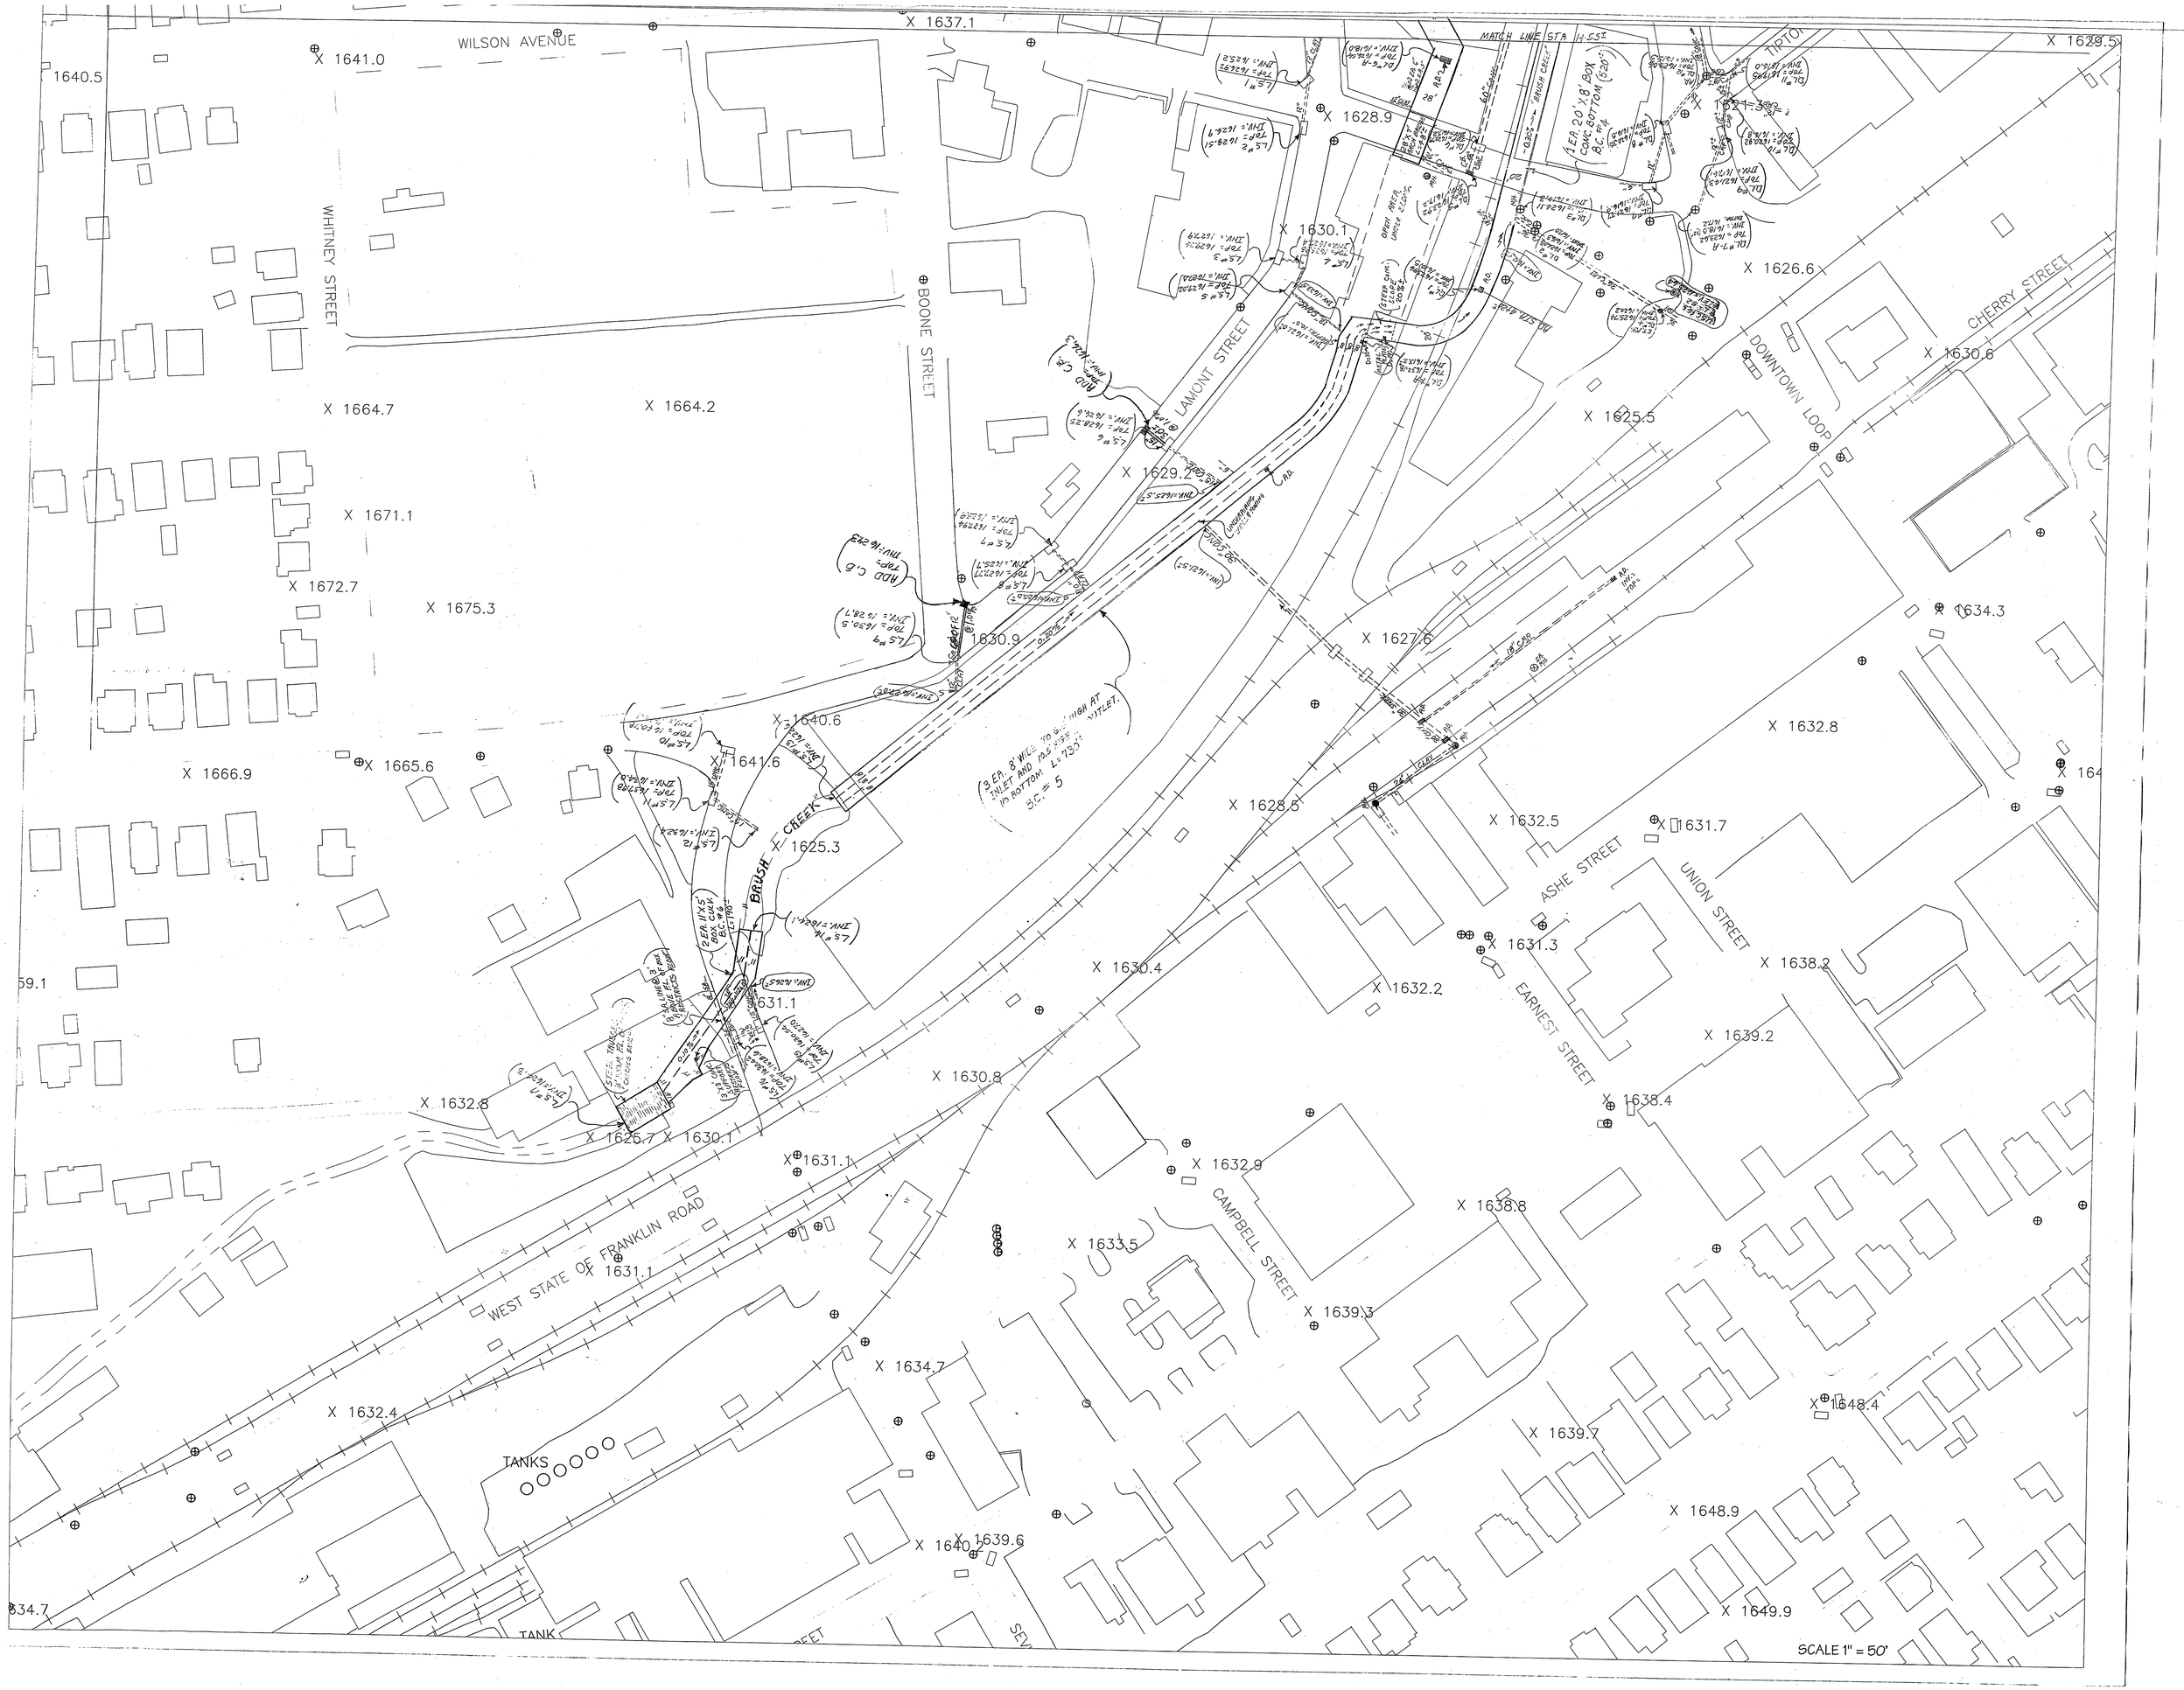
WILSON AVENUE
WHITNEY STREET
BOONE STREET
LAMONT STREET
CHERRY STREET
DOWNTOWN LOOP
ASHE STREET
UNION STREET
EARNEST STREET
CAMPBELL STREET
WEST STATE OF FRANKLIN ROAD
BRUSH CREEK
TANKS
MATCH LINE STA. 4+55±
SCALE 1" = 50'